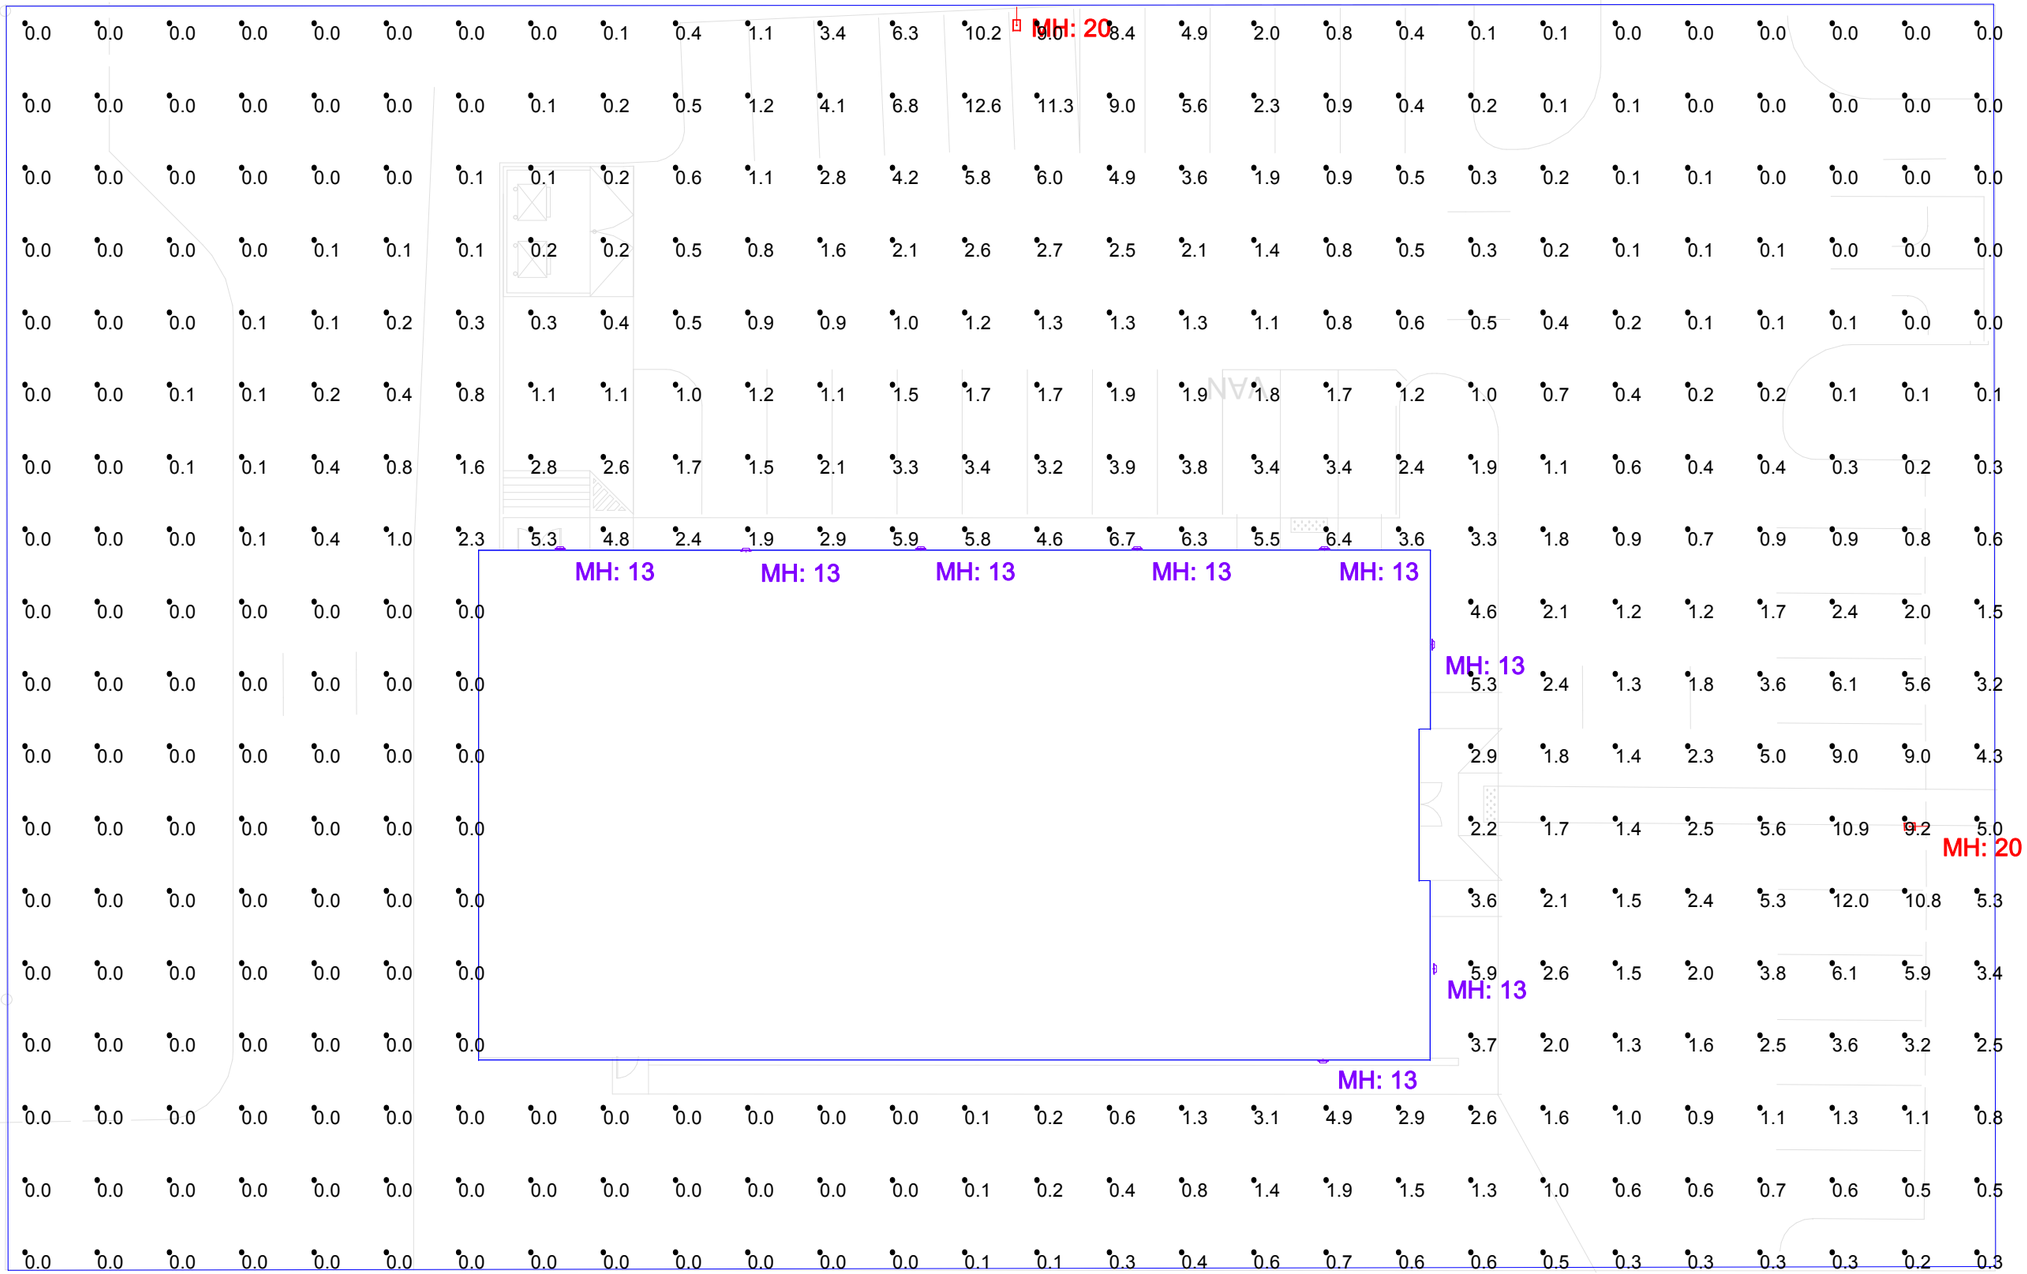

Layout designs are based on information provided by the client and are only to be used as USLED recommendations for luminaire placement. Determination of luminaire application within existing or new field conditions is the responsibility of the engineer and/or architect.
The illumination level calculations within this layout are of those luminaires that have been laboratory tested under controlled conditions in accordance with Illuminating Engineering Society standard practices. Performance of any USLED luminaire may vary based on any varying field conditions. Unless otherwise noted, calculations do not include landscaping, buildings, curbs, or any other architectural elements which may alter the results.

DG #13341 - Maple Heights OH (E).AGI
Date:10/23/2020
Project Name: 910 SF B
Prepared For: Dollar General

 Completed By: SH

6807 Portwest Drive
Houston, TX 77024

TOLL FREE
866.972.9191
713.972.9191
713.972.9393 FAX

www.usled.com
info@usled.com

USLED
Always the Right Choice!

Luminaire Schedule									
Symbol	Qty	Label	Description	Arrangement	LLF	Lum. Watts	Total Watts	Lum. Lumens	MH
	4	WPR3-UNVL-30-4-50-BZ	Wall Pack | 37.1W | 4701 Lumens | 5000K | Bronze	SINGLE	0.963	30	120	4616	17.333'
	2	QDXLR-150-50-UNVL-1-3-N-Z5	Pole Double - Dorado XLR | 19115lm | 148W | 120-277V | 5000K | 3M Len	SINGLE	0.963	148.6	297.2	20790	
	4	WPR3-UNVL-100-4-50-BZ	Wall Pack | 37.1W | 4701 Lumens | 5000K | Bronze	SINGLE	0.963	100	400	4616	

Calculation Summary @ GRADE - Calculation Points = 10'x10'						
Label	Units	Avg	Max	Min	Avg/Min	Max/Min
Ground 1_Planar	Fc	1.38	12.6	0.0	N.A.	N.A.

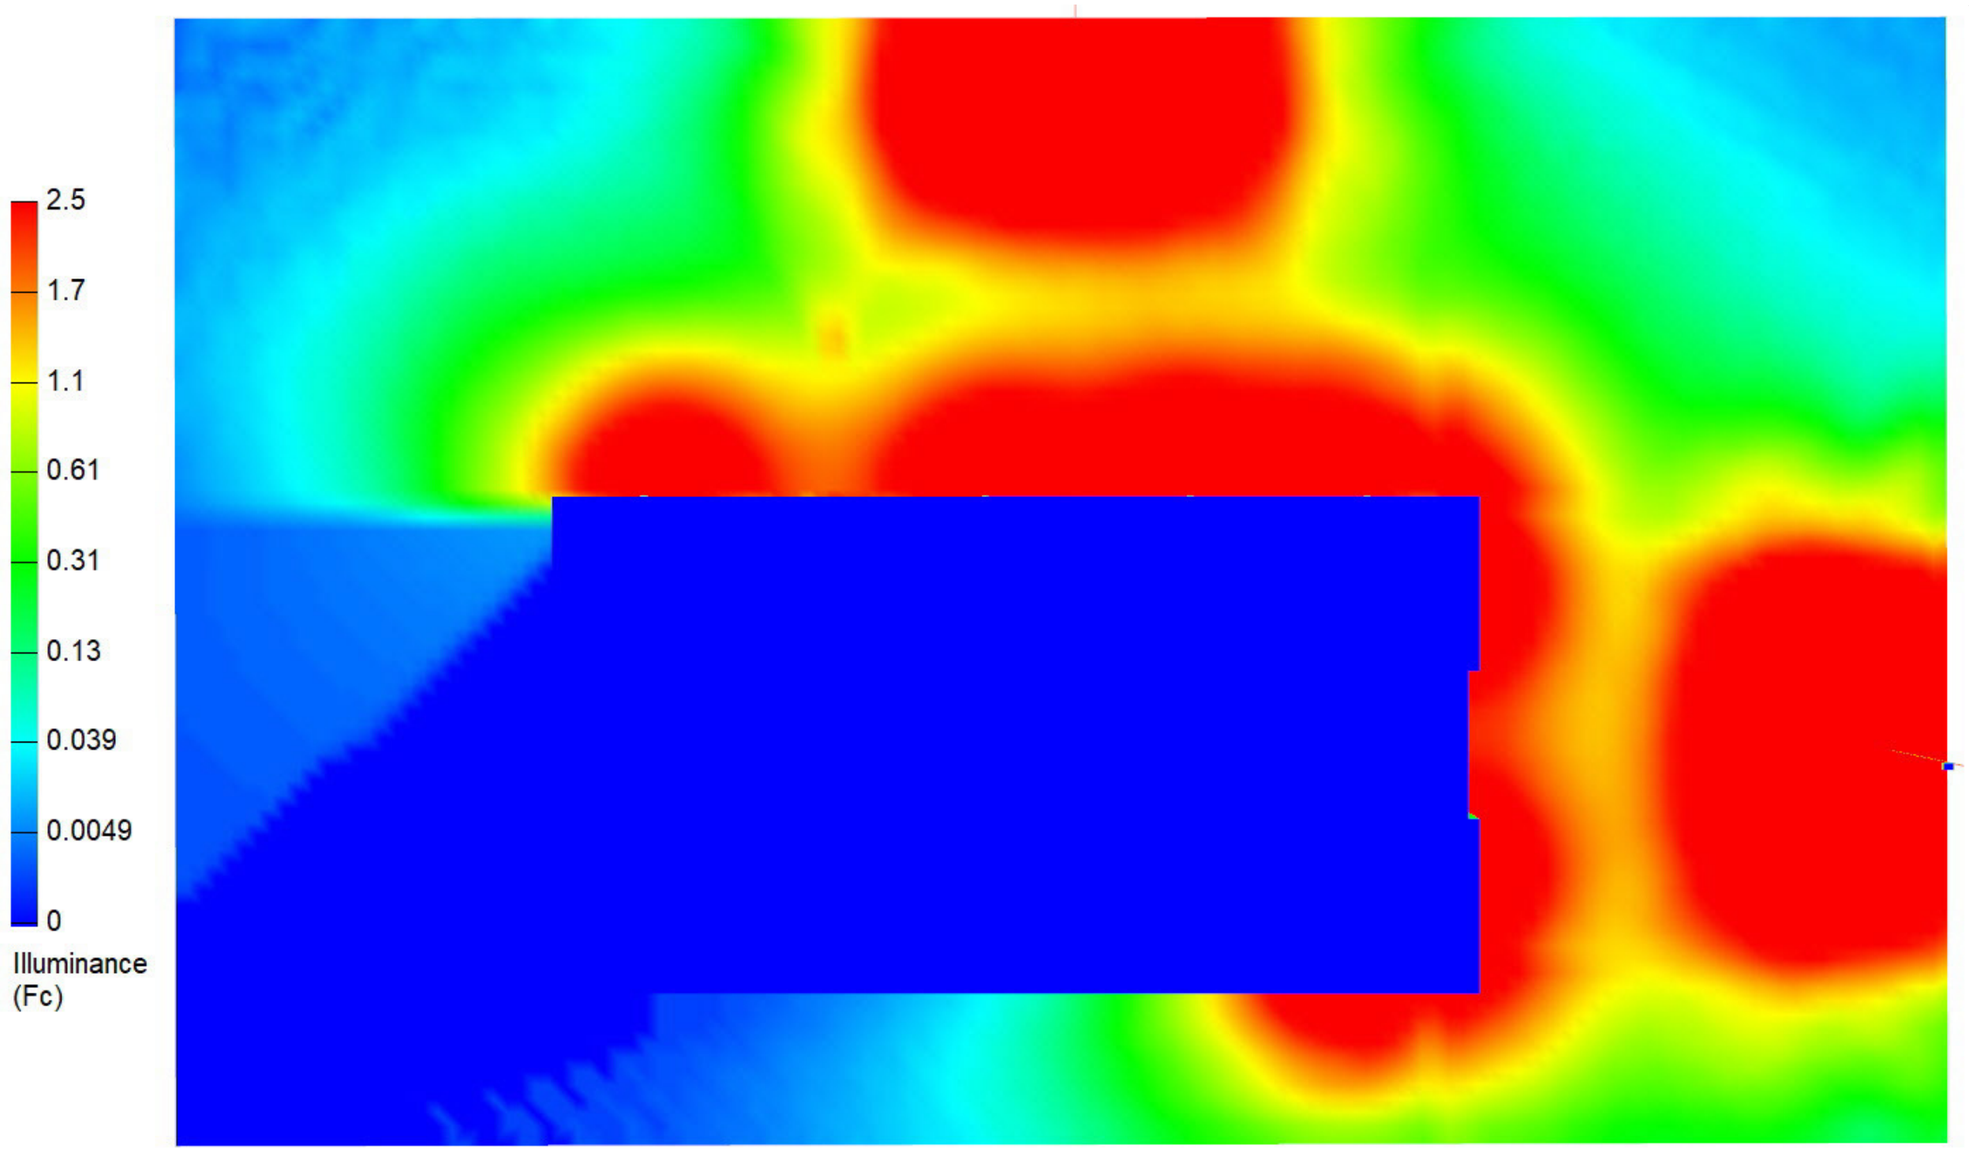

Layout designs are based on information provided by the client and are only to be used as USLED recommendations for luminaire placement. Determination of luminaire application within existing or new field conditions is the responsibility of the engineer and/or architect.
The illumination level calculations within this layout are of those luminaires that have been laboratory tested under controlled conditions in accordance with Illuminating Engineering Society standard practices. Performance of any USLED luminaire may vary based on any varying field conditions. Unless otherwise noted, calculations do not include landscaping, buildings, curbs, or any other architectural elements which may alter the results.

DG #13341 - Maple Heights OH (E).AGI
Date:10/23/2020
Project Name: 9100 SF B
Prepared For: Dollar General

 Completed By:SH

6807 Portwest Drive
Houston, TX 77024

TOLL FREE
866.972.9191
713.972.9191
713.972.9393 FAX

www.usled.com
info@usled.com

USLED
Always the Right Choice!