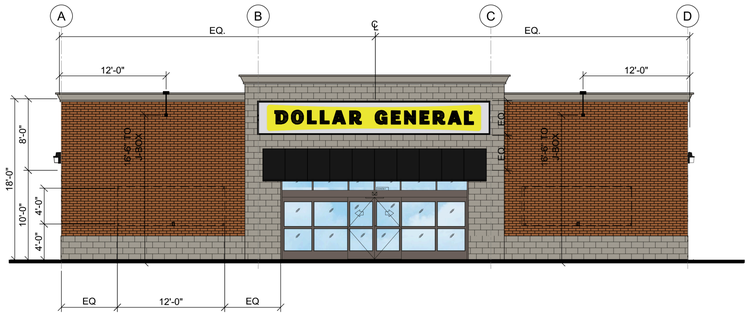

1 A02 FRONT ELEVATION
SCALE: 1/8" = 1'-0"
0 1' 2' 4' 8'

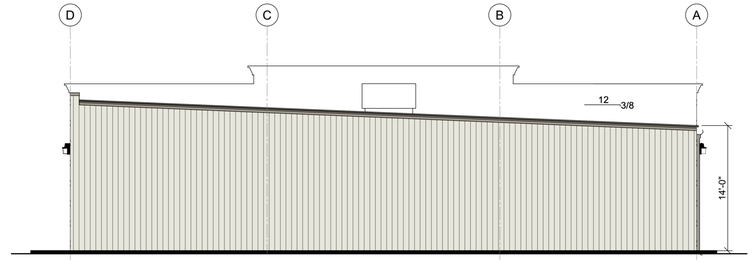

2 A02 REAR ELEVATION
SCALE: 1/8" = 1'-0"
0 1' 2' 4' 8'

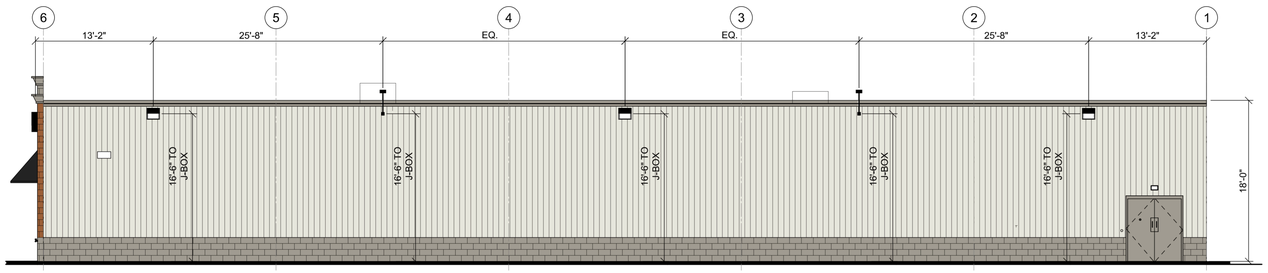

3 A02 SIDE ELEVATION
SCALE: 1/8" = 1'-0"
0 1' 2' 4' 8'

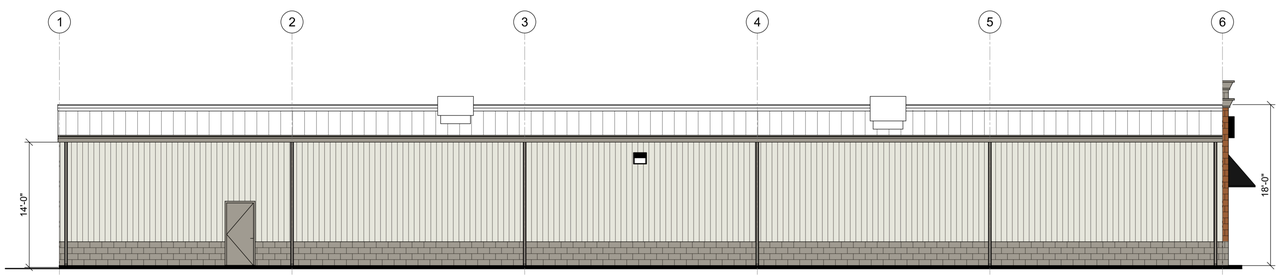

4 A02 SIDE ELEVATION (TRUCK SIDE)
SCALE: 1/8" = 1'-0"
0 1' 2' 4' 8'

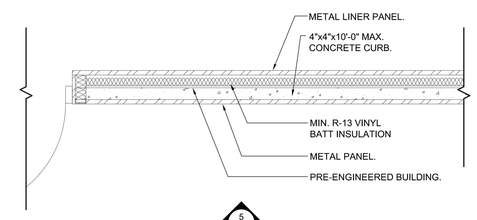

6 A02 PLAN DETAIL
SCALE: 1/2" = 1'-0"

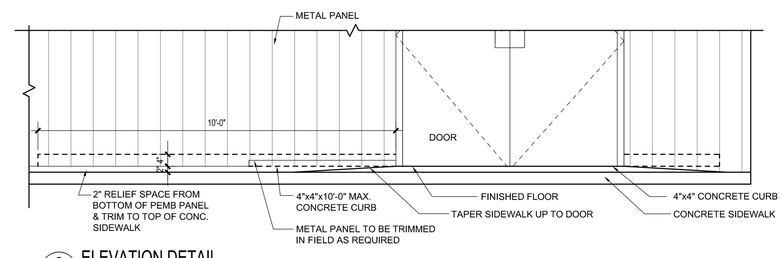

5 A02 ELEVATION DETAIL
SCALE: 1/2" = 1'-0"

DATES AND REVISIONS	
No.	Date/Description
	--
	--
	--

DOLLAR GENERAL

Bowen+
2019 Center Street, Suite 500 / Cleveland, Ohio 44113
Phone: (216) 241-3300 Fax: (216) 241-8653
www.rlbpa.com email@rlbpa.com

NOTICE

THIS ARCHITECTURAL AND ENGINEERING DRAWING IS GIVEN IN CONFIDENCE. NO USE OR DISSEMINATION MAY BE MADE WITHOUT PRIOR WRITTEN CONSENT OF THE ARCHITECT. ALL RIGHTS ARE HEREBY SPECIFICALLY RESERVED.
RICHARD L. BOWEN + ASSOCIATES INC.
COPYRIGHT YEAR 2019

DOLLAR GENERAL
5510 WARRENSVILLE CENTER RD
MAPLE HEIGHTS, OH

EXTERIOR ELEVATIONS

DRAWN BY:	KLL
CHECKED BY:	MLL
RLB NO.:	8785.42

DRAWING NO.
A02

\\RLBA-FS01\8500-8999\8785\8785.42 MAPLE HEIGHTS OH\ARCH\09 A02 8785.42.DWG | PLOTTED 10.22.2020 04:41PM BY KATHRYN LESTER